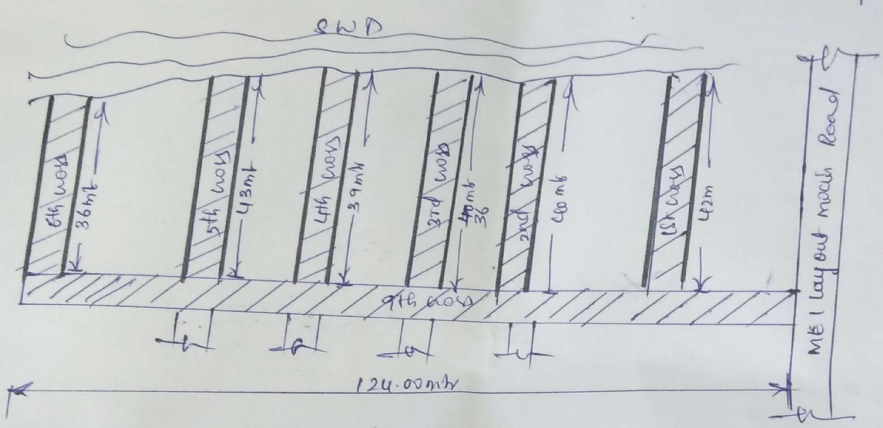

Index

- worksplot (Doreen)
- worksplot & ccroad
- sketch is not to scale

EXECUTIVE ENGINEER
Bruhat Bangalore Mahanagara Palike
Dasarahalli Division, Bangalore-560057

Scanned by CamScanner

Audited and admitted for Rs. 5013821 =

Passed by Cheque for Rs. 4845868 =

Serial No. .....

Name of work ..... 167963 =00

Name of Contractor of nature of Agency.....

Date of commencement of work.....

Accounts Superintendent Exe. Engineer

M. A. R. 57 (Rule 116) No. D 60742

Measurement Book

From ..... To .....

Date	Full description, etc. of work	Number	Dimensions: Length	Dimensions: Breadth	Dimensions: Depth	Contents	Reference to last Measurement
1	2	3	4	5	6	7	8

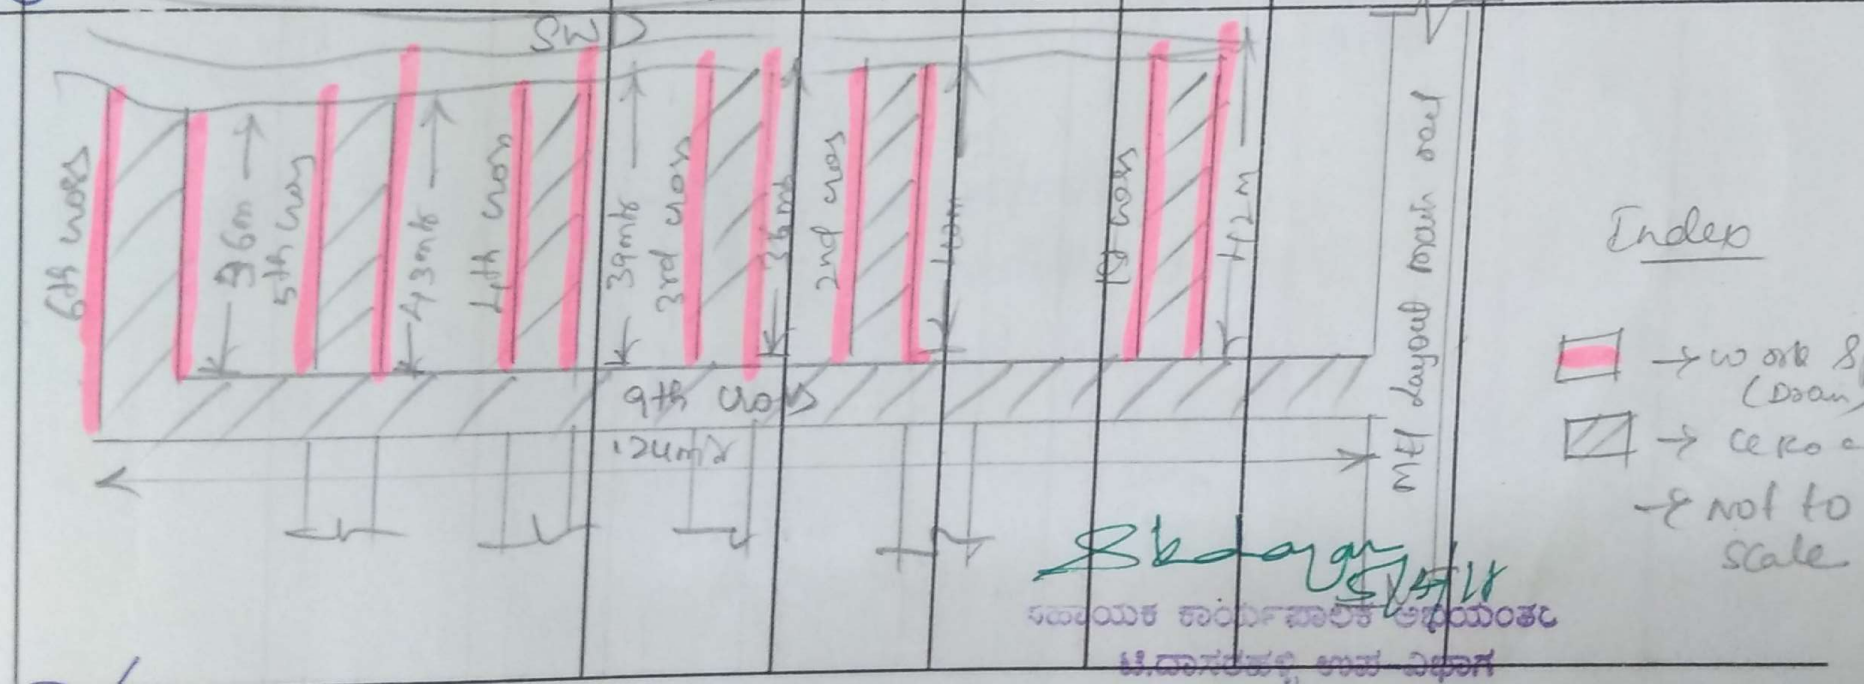

Executive Engineer
ಕಾರ್ಯಪಾಲಕ ಅಭಿಯಂತರ
ಮಾದಾರಚನ್ನಯ್ಯ ಉಪ ವಿಭಾಗ

Scanned by CamScanner